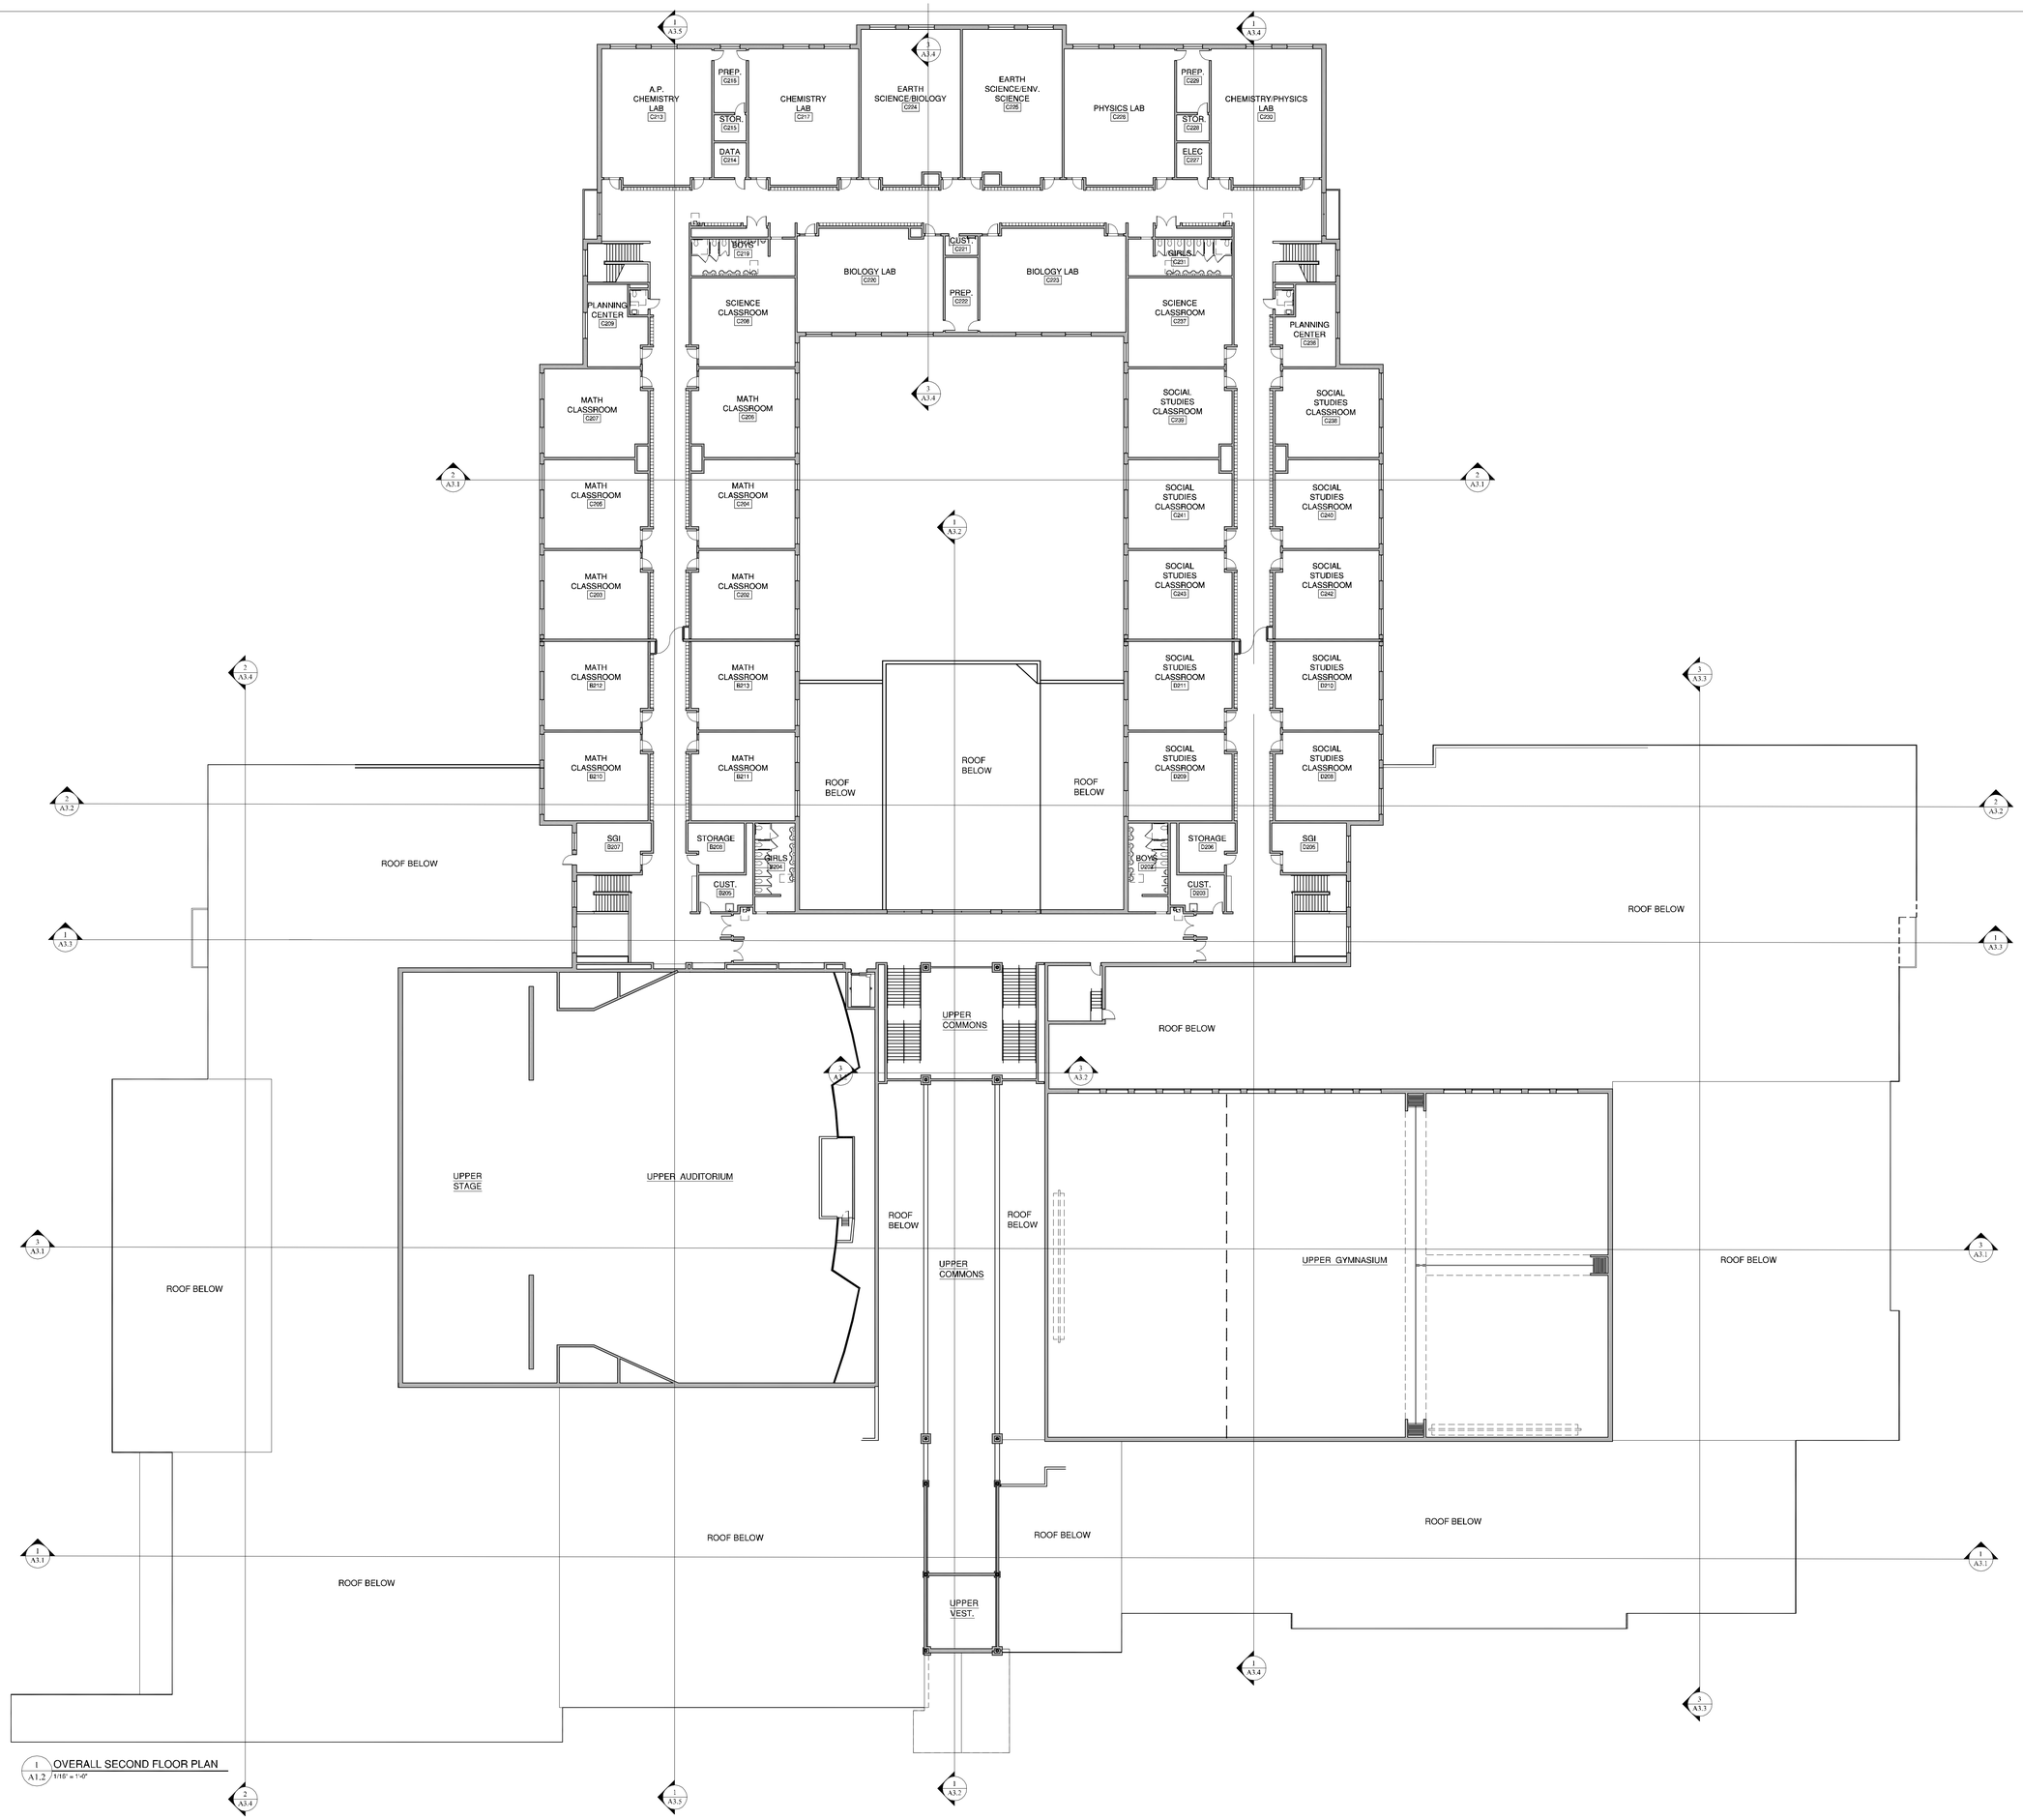

1 / A1.2 OVERALL SECOND FLOOR PLAN
1/16" = 1'-0"

ALL REPORTS, PLANS, SPECIFICATIONS AND COMPUTER FILES RELATING TO THIS PROJECT ARE THE PROPERTY OF CRABTREE, ROHRBAUGH & ASSOCIATES. THE DOCUMENTS ARE COPYRIGHTED UNDER THE UNITED STATES COPYRIGHT LAW AND OTHER RESEARCH INSTITUTIONAL TITLE, COPYRIGHT, TRADE OR REPRODUCTION OF THE MATERIAL HEREIN OR SUBSTANTIAL USE WITHOUT WRITTEN PERMISSION OF CRABTREE, ROHRBAUGH & ASSOCIATES VIOLATES THE COPYRIGHT LAWS OF THE UNITED STATES AND WILL BE SUBJECT TO LEGAL PROSECUTION. © CRABTREE, ROHRBAUGH & ASSOCIATES INC. 2010

KEY PLAN

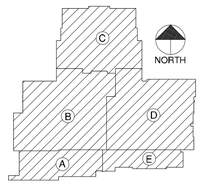

REVISIONS

MM/DD/YR	DESCRIPTION OF CHANGES
MM/DD/YR	DESCRIPTION OF CHANGES

CRABTREE ROHRBAUGH & ASSOCIATES - ARCHITECTS
401 EAST WINDING HILL ROAD
MECHANICSBURG PA 17055
717-458-0272 FAX 717-458-0047
250 WEST MAIN STREET, SUITE 200
CHARLOTTESVILLE VA 22902
434-975-7262 FAX 434-975-7263
www.cra-architects.com

DONEGAL HIGH SCHOOL
DONEGAL SCHOOL DISTRICT
KOSER ROAD
MOUNT JOY, PENNSYLVANIA 17552

OVERALL SECOND FLOOR PLAN

PLOT SCALE:

FILENAME:
2143A1.2 OVERALL SECOND FLOOR PLAN.DWG

DATE:
AUGUST 17, 2010

PROJECT
2143

A1.2

P:\2100\2143\2143 Drawings\Donegal High School\Sheets\2143-A1.2 Overall Second Floor Plan.dwg 08:17:10 7:50:06 AM EST